

DRAWING NUMBER

DRAWING NUMBER

DRAWING NUMBER


DRAWING NUMBER

DRAWING NUMBER


DRAWING NUMBER

A-115
Control Clerk's Desk
11/2/92


IF THIS DRAWING IS NOT 30" X 42" IT IS A REDUCED PRINT SCALE ACCORDINGLY

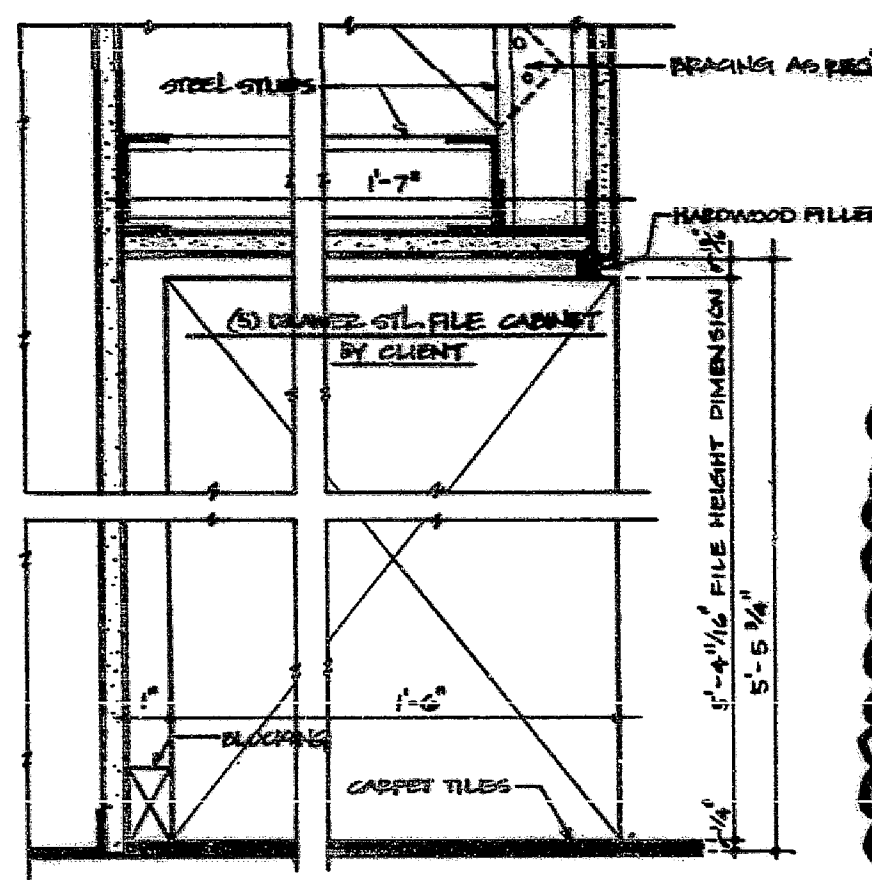


1 VERTICAL SECTION
@ 1/8" = 1'-0"

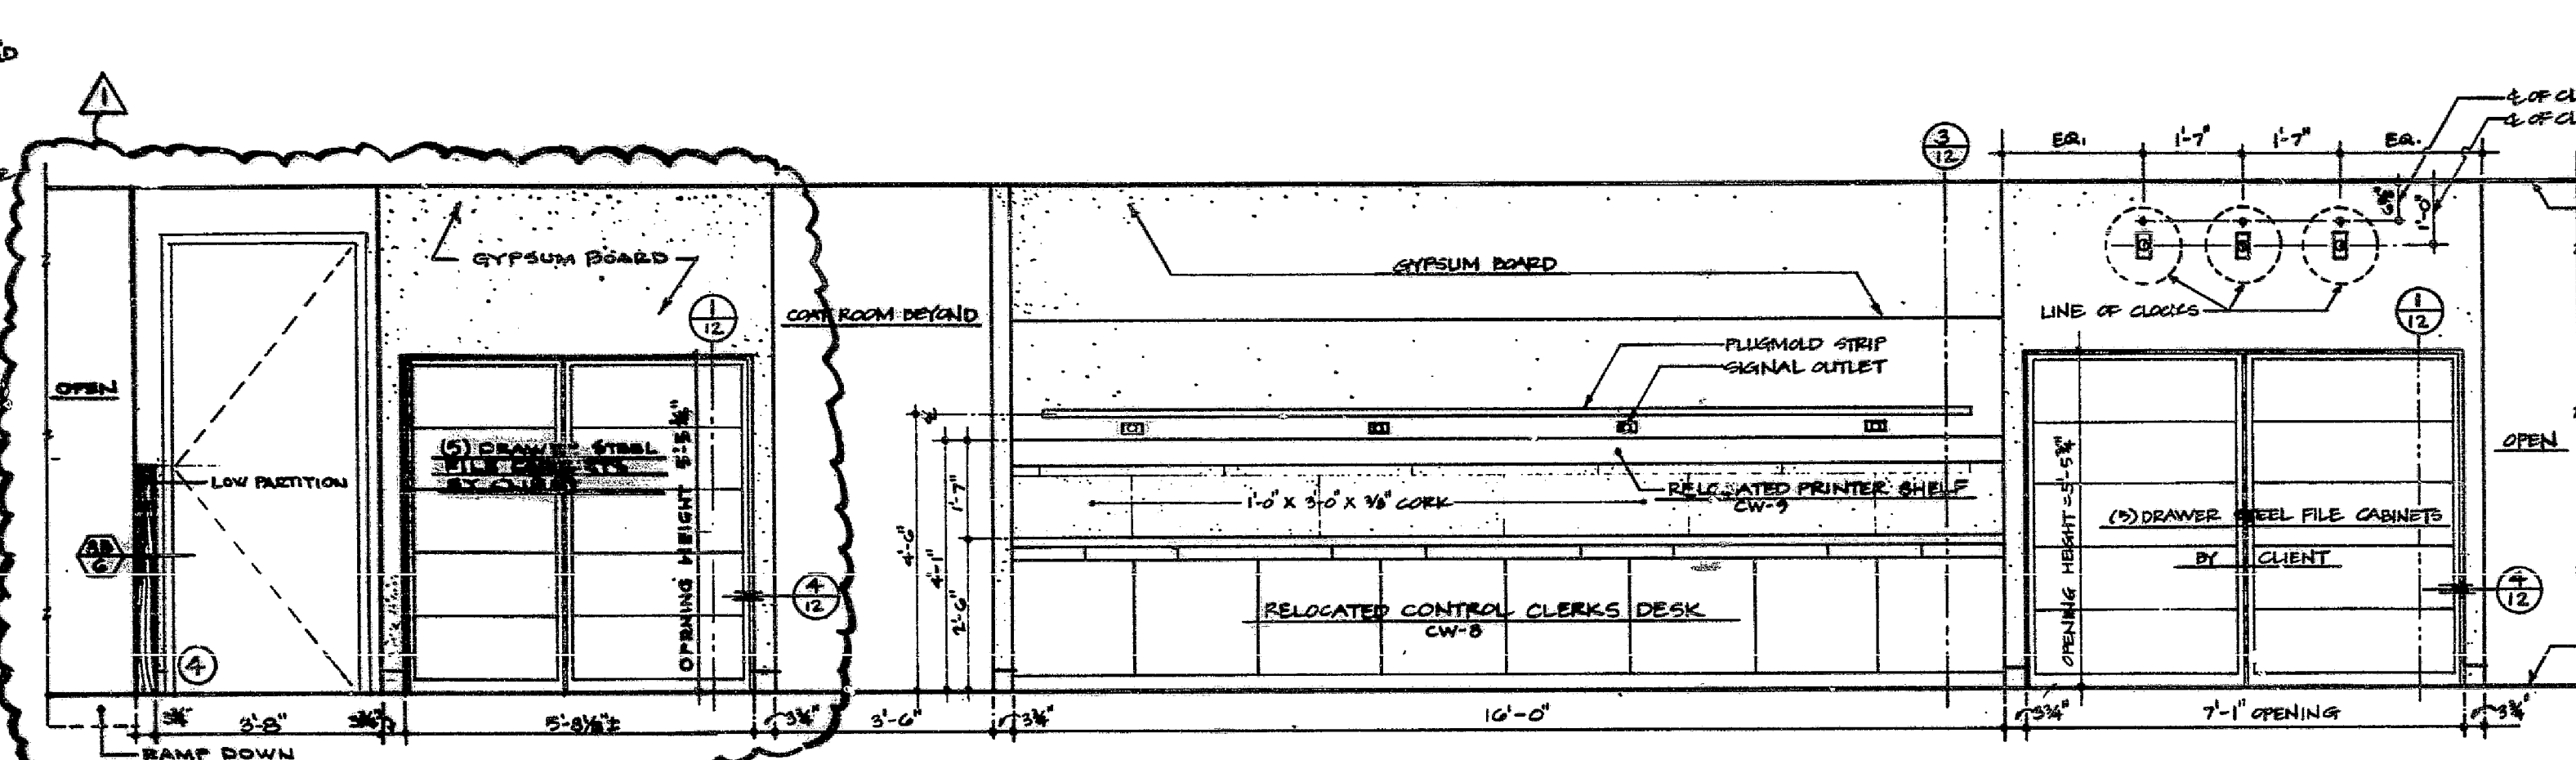


2 ELEVATION NORTH WALL - SPACE NO. 7 & 8
@ 1/8" = 1'-0"

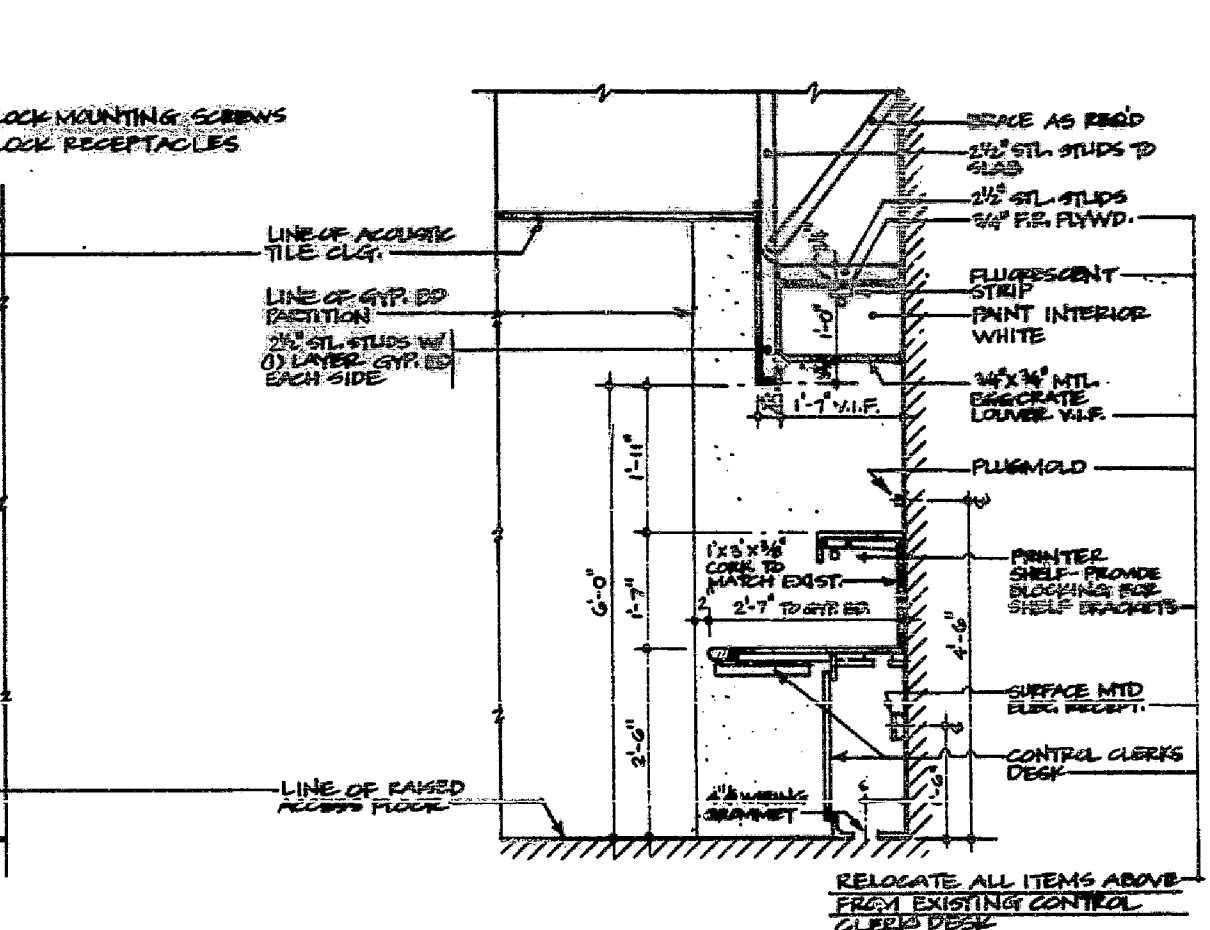

3 VERTICAL SECTION @ CONTROL CLERKS DESK - SPACE 7 & 8
@ 1/8" = 1'-0"

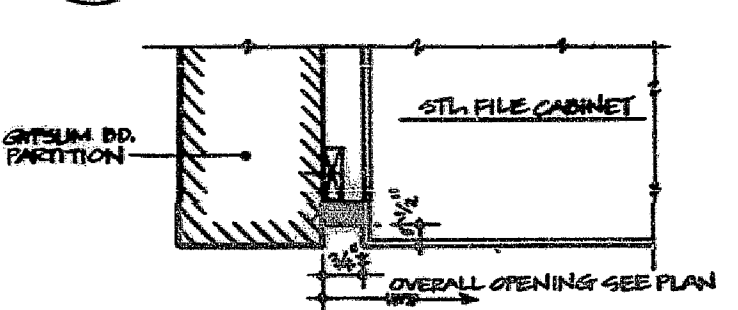


4 PLAN SECTION
@ 1/8" = 1'-0"

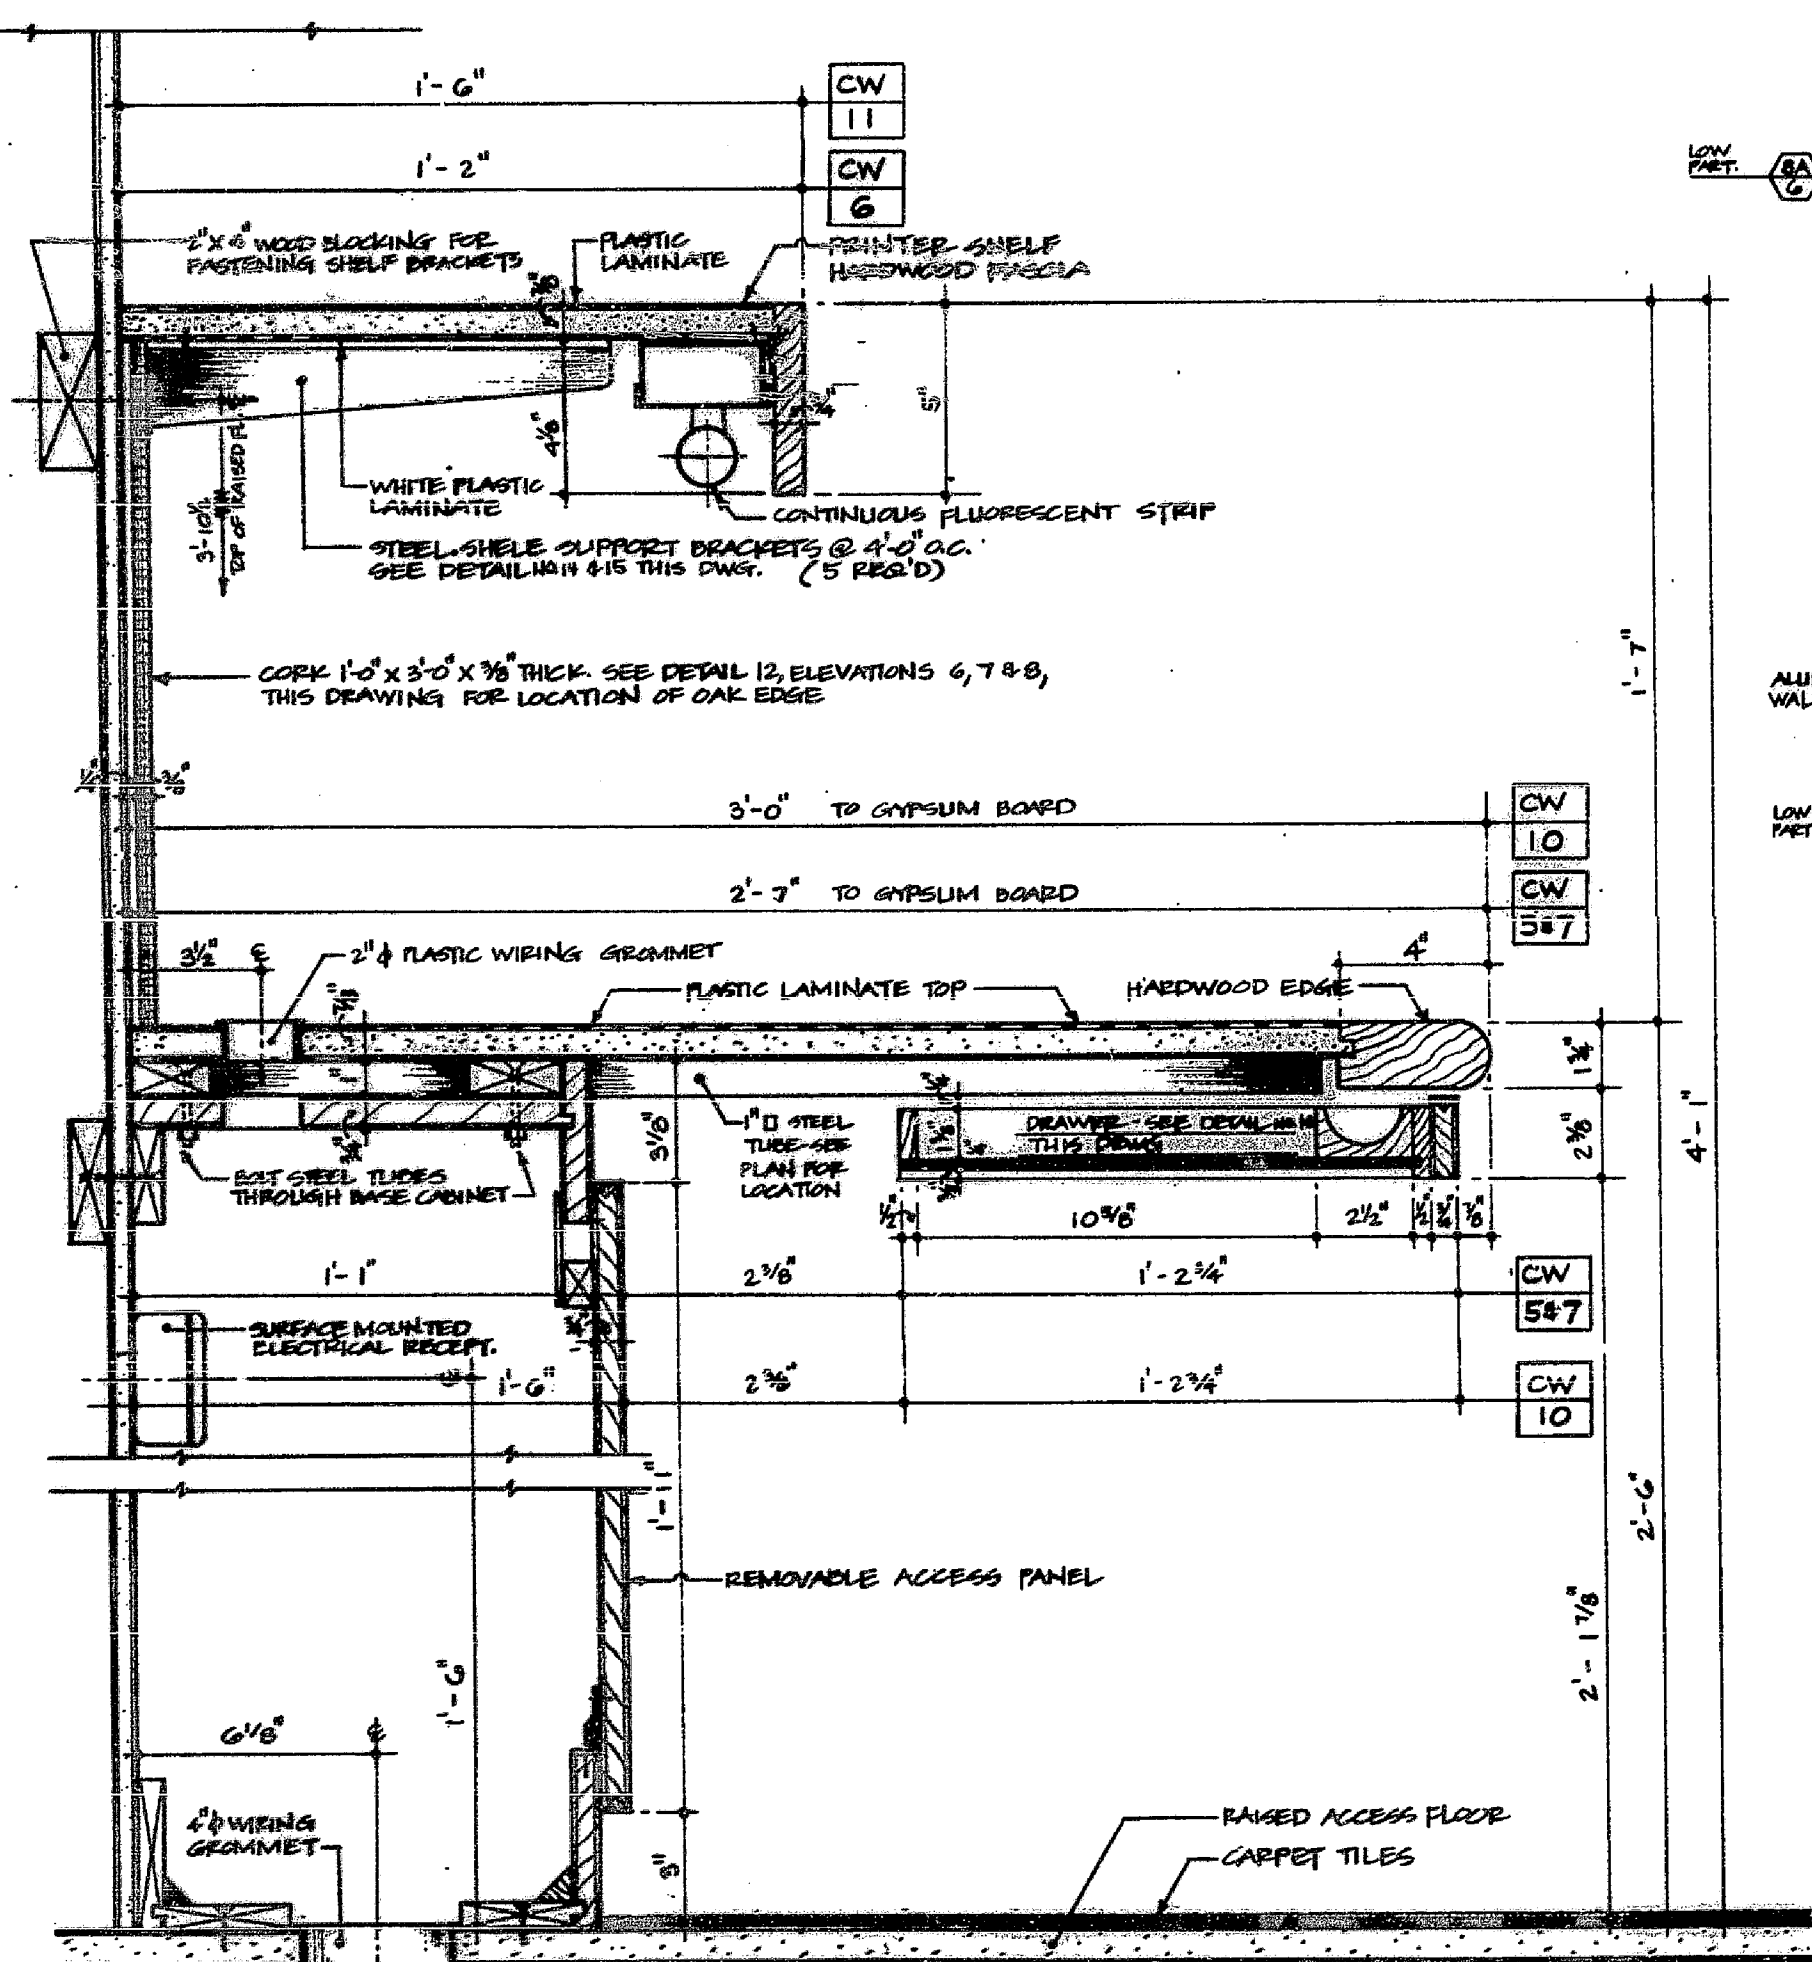


5 VERTICAL SECTION @ CONTROL CLERKS DESK - SPACE NO. 15 & 5 (AS SHOWN)
@ 1/8" = 1'-0"


5A COUNTER ONLY (OMIT SHELF)
@ 1/8" = 1'-0"

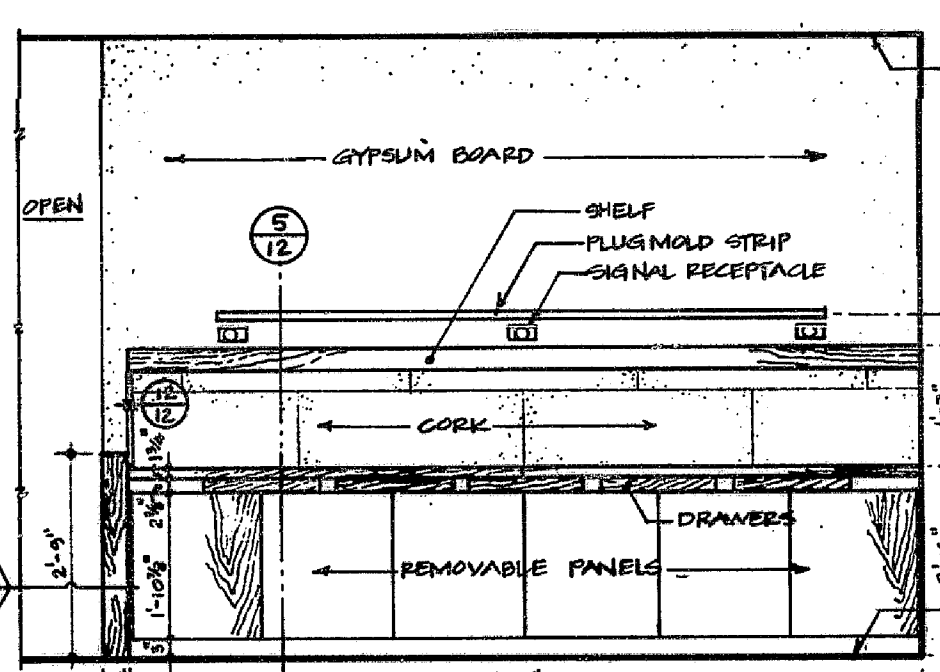


6 ELEVATION OF CONTROL CLERKS DESK - SPACE 15
@ 1/8" = 1'-0"

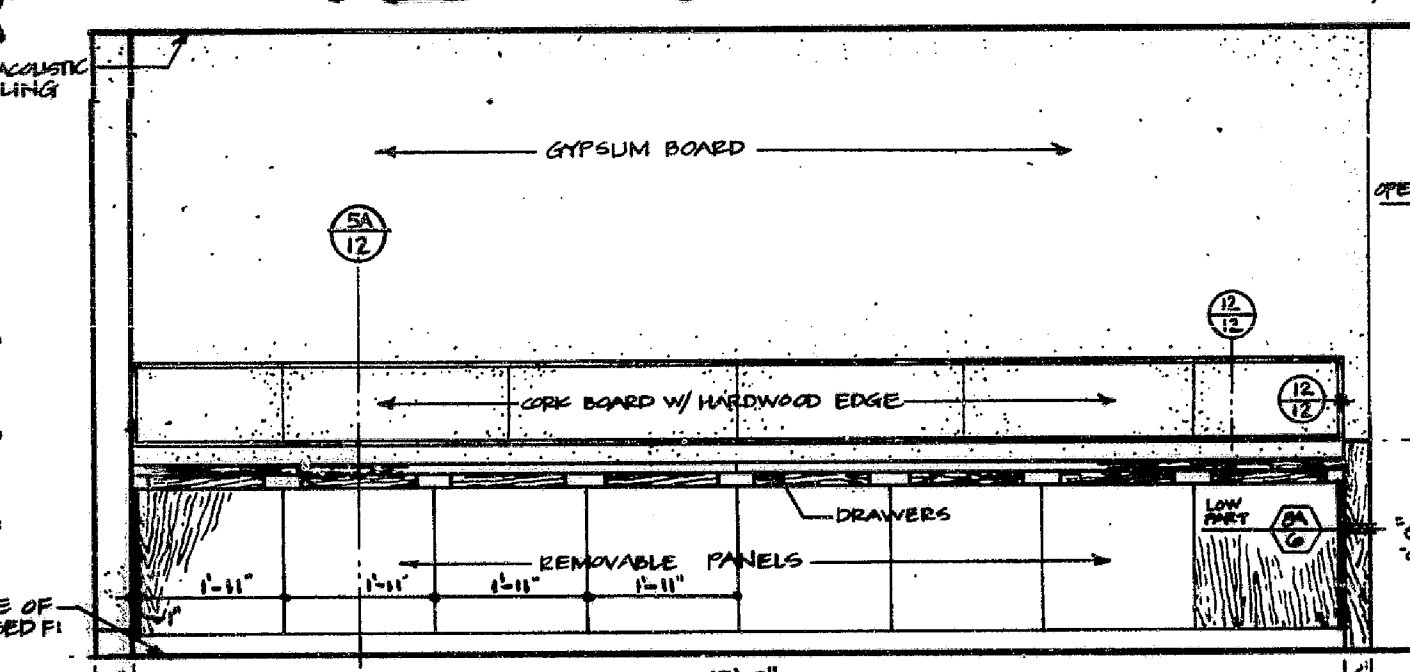


7 ELEVATION OF CONTROL CLERKS DESK - SPACE NO. 5
@ 1/8" = 1'-0"

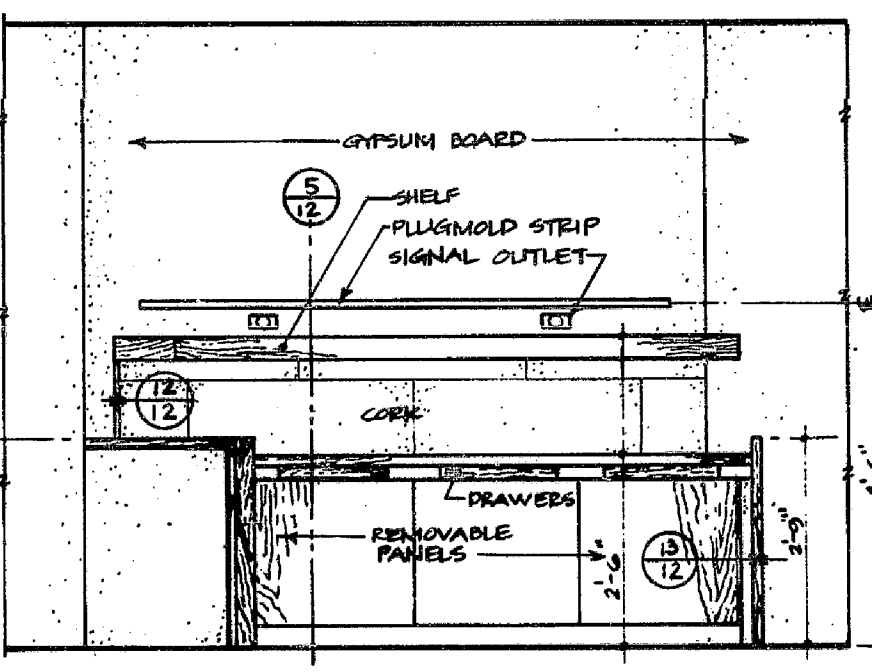


8 ELEVATION OF CONTROL CLERKS DESK - SPACE NO. 5
@ 1/8" = 1'-0"

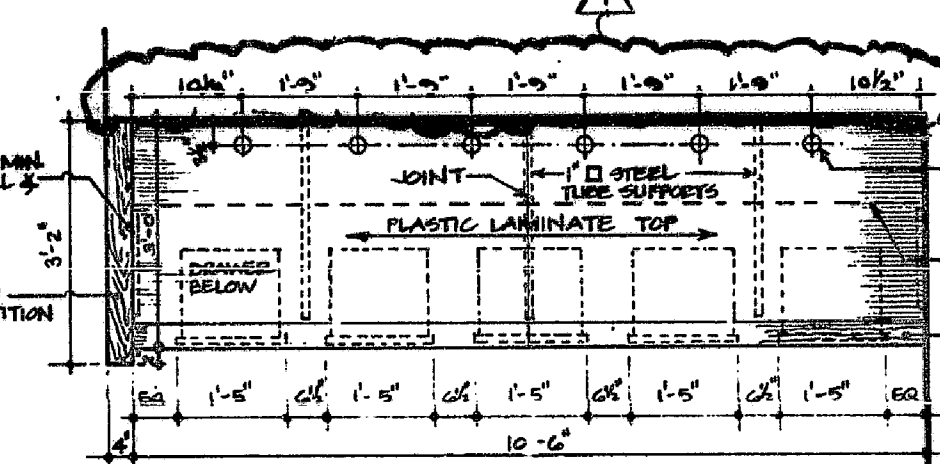


9 PLAN OF CONTROL CLERKS DESK - SPACE 15
@ 1/8" = 1'-0"

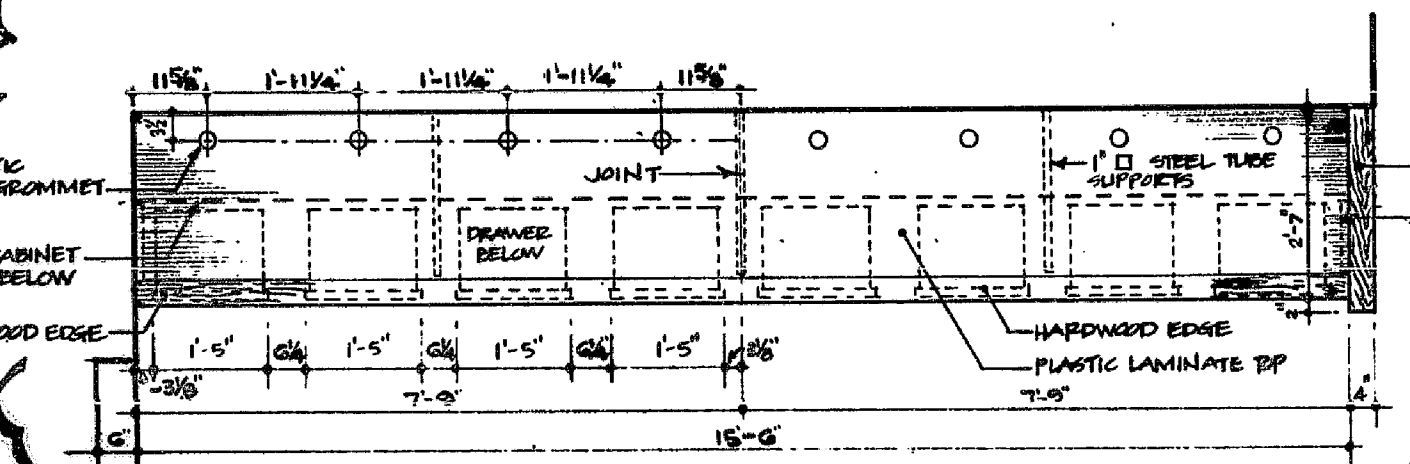


10 PLAN OF CONTROL CLERKS DESK - SPACE NO. 5
@ 1/8" = 1'-0"

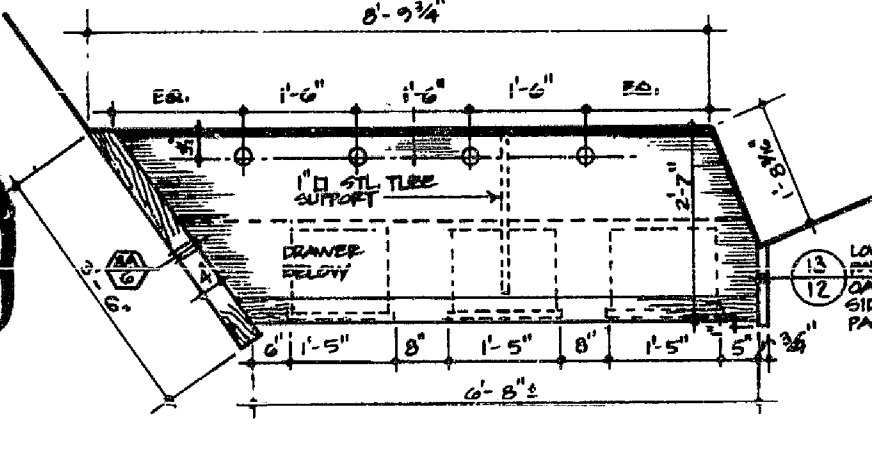


11 PLAN OF CONTROL CLERKS DESK - SPACE NO. 5
@ 1/8" = 1'-0"

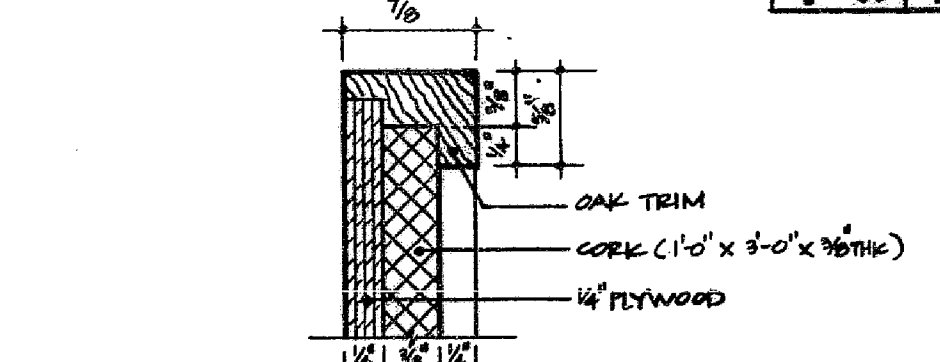


12 CORK-OAK EDGE DETAIL
FULL SIZE

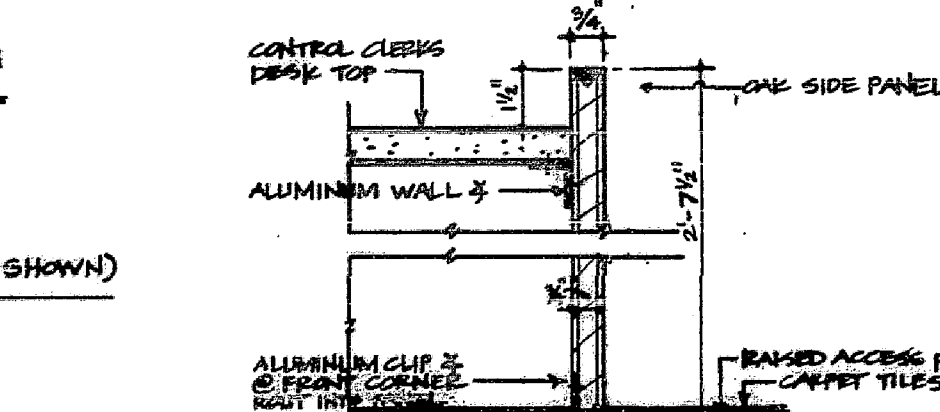


13 VERTICAL SECTION - OAK SIDE PANEL
@ 1/8" = 1'-0"

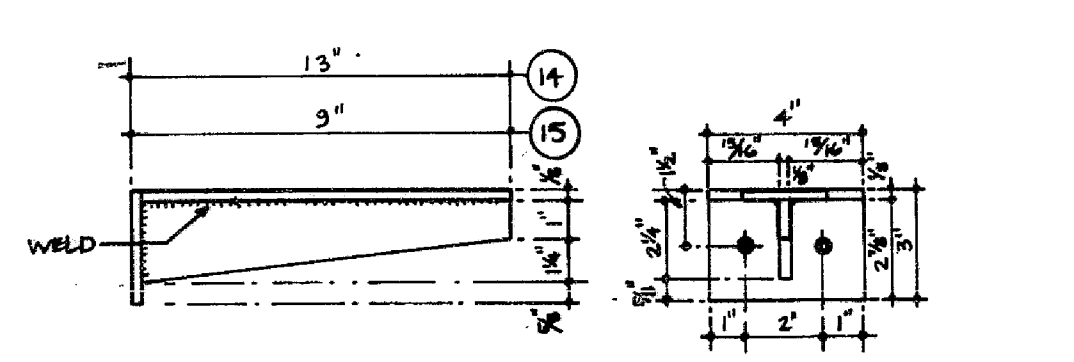

14 SIDE VIEW

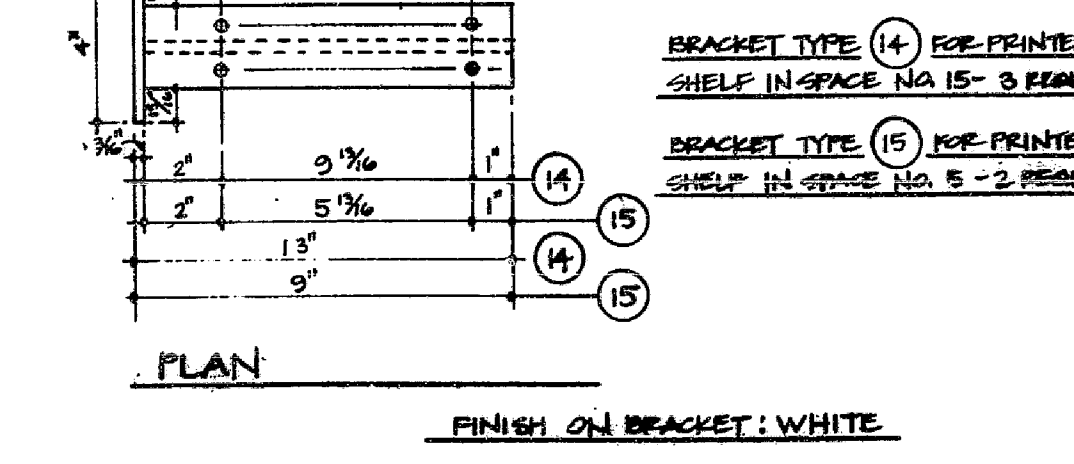

15 FRONT VIEW

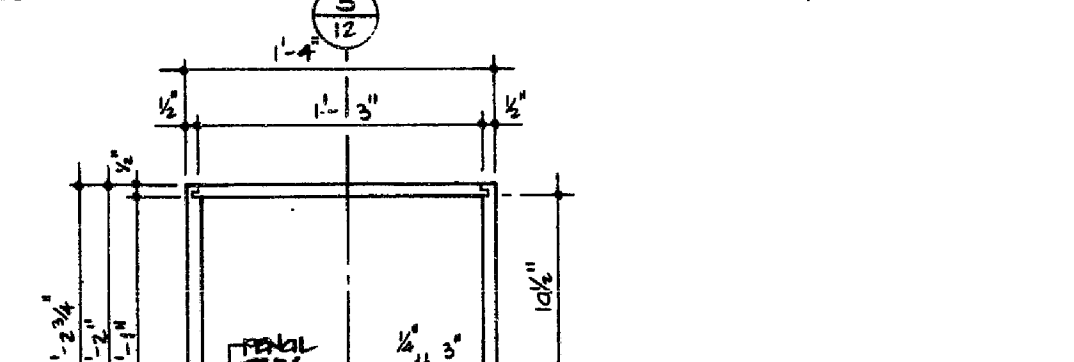

16 PLAN OF TYPICAL DRAWER FOR CONTROL CLERKS DESK
@ 1/8" = 1'-0"

JUSTIN P. ARCHITECTS
205 LEXINGTON AVE
NEW YORK, NY 10016
TEL (212) 688 9550

JOHN C. WESTRICK & ASSOCIATES
CONSULTING ENGINEERS
2110 MAPLE AVE. SOUTH PLAINFIELD, N.J.
07080 908-561-4170

DATE	ISSUED TO	PR	TR
4/28/92	POST AUTHORITY FOR APPROVAL	12	-
4/28/92	CPSC	2	-
5/11/92	CPSC FOR BIDDING	6	-
5/15/92	CPSC	-	5
6-10-92	POST AUTHORITY FOR APPROVAL	12	-
6-10-92	RAIDERS/SHALIST & SONS	1	1
7-21-92	CPSC/MEISTEL	-	1
8-26-92	POST AUTHORITY FOR APPROVAL	12	-

NO	DATE	REVISION	BY
1	6-6-92	REVISED ORS DIM. PLAN #9 REVISED PLAN #10 AND ELEVATIONS #7 & #11 TO COMPLY UP WITH REVISIONS TO 10/10/92	

CANTOR, FITZGERALD
SECURITIES CORP.
105th FLOOR
ONE WORLD TRADE CENTER, NEW YORK, N.Y.

PROPOSED ALTERATION TO
G.S.B. TRADING ROOM
COUNTER & FILE DETAILS

PROJECT NO. 712
SCALE AS NOTED
DRAWN BY T.L.
CHECKED BY JWP
DATE 4-27-92

DRAWING NO.
105R-12

